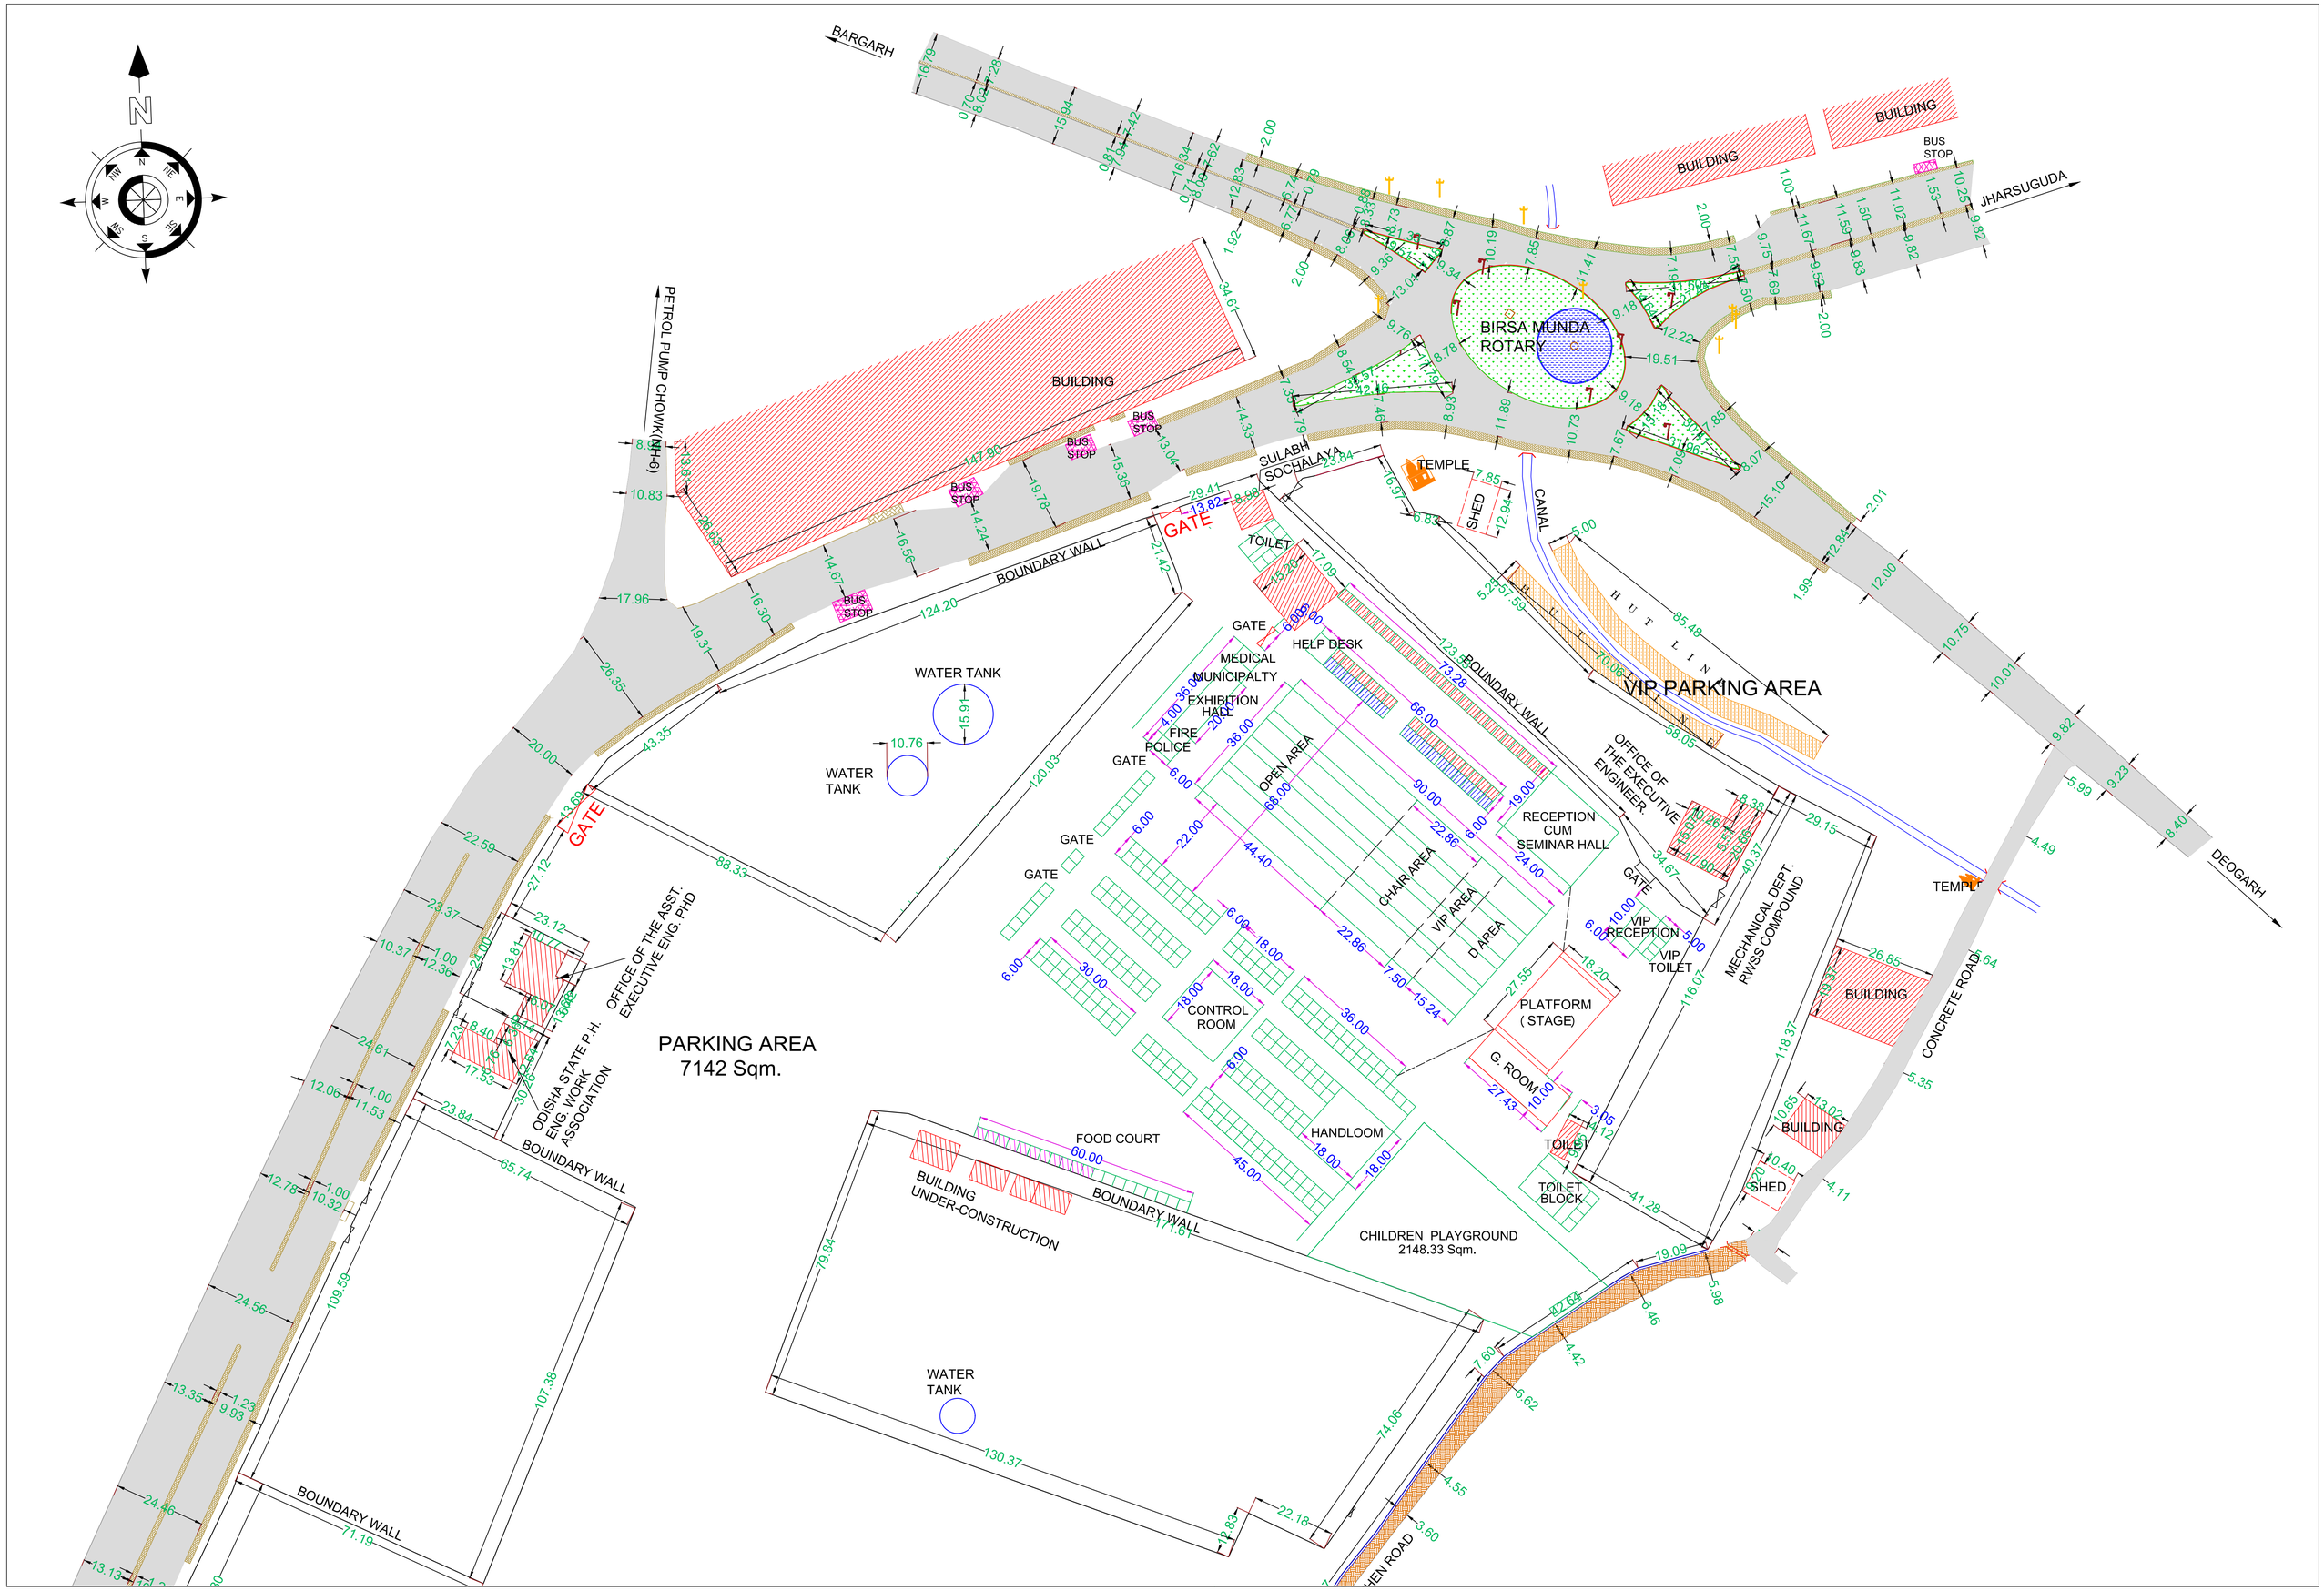
N
BARGARH
JHARSUGUDA
DEOGARH
PETROL PUMP CHOWK(NH-6)
BUILDING
BUILDING
BUILDING
BUS STOP
BIRSA MUNDA ROTARY
SULABH SOCHALAYA
TEMPLE
SHED
CANAL
GATE
TOILET
BOUNDARY WALL
HUT LINE
VIP PARKING AREA
WATER TANK
GATE
HELP DESK
MEDICAL
MUNICIPALTY
EXHIBITION HALL
FIRE
POLICE
OPEN AREA
CHAIR AREA
VIP AREA
D AREA
RECEPTION CUM SEMINAR HALL
OFFICE OF THE EXECUTIVE ENGINEER.
VIP RECEPTION
VIP TOILET
MECHANICAL DEPT. RWSS COMPOUND
PLATFORM (STAGE)
G. ROOM
CONTROL ROOM
HANDLOOM
TOILET BLOCK
CHILDREN PLAYGROUND 2148.33 Sqm.
CONCRETE ROAD
OFFICE OF THE ASST. EXECUTIVE ENG. PHD
ODISHA STATE P.H. ENG. WORK ASSOCIATION
PARKING AREA
7142 Sqm.
FOOD COURT
BUILDING UNDER-CONSTRUCTION